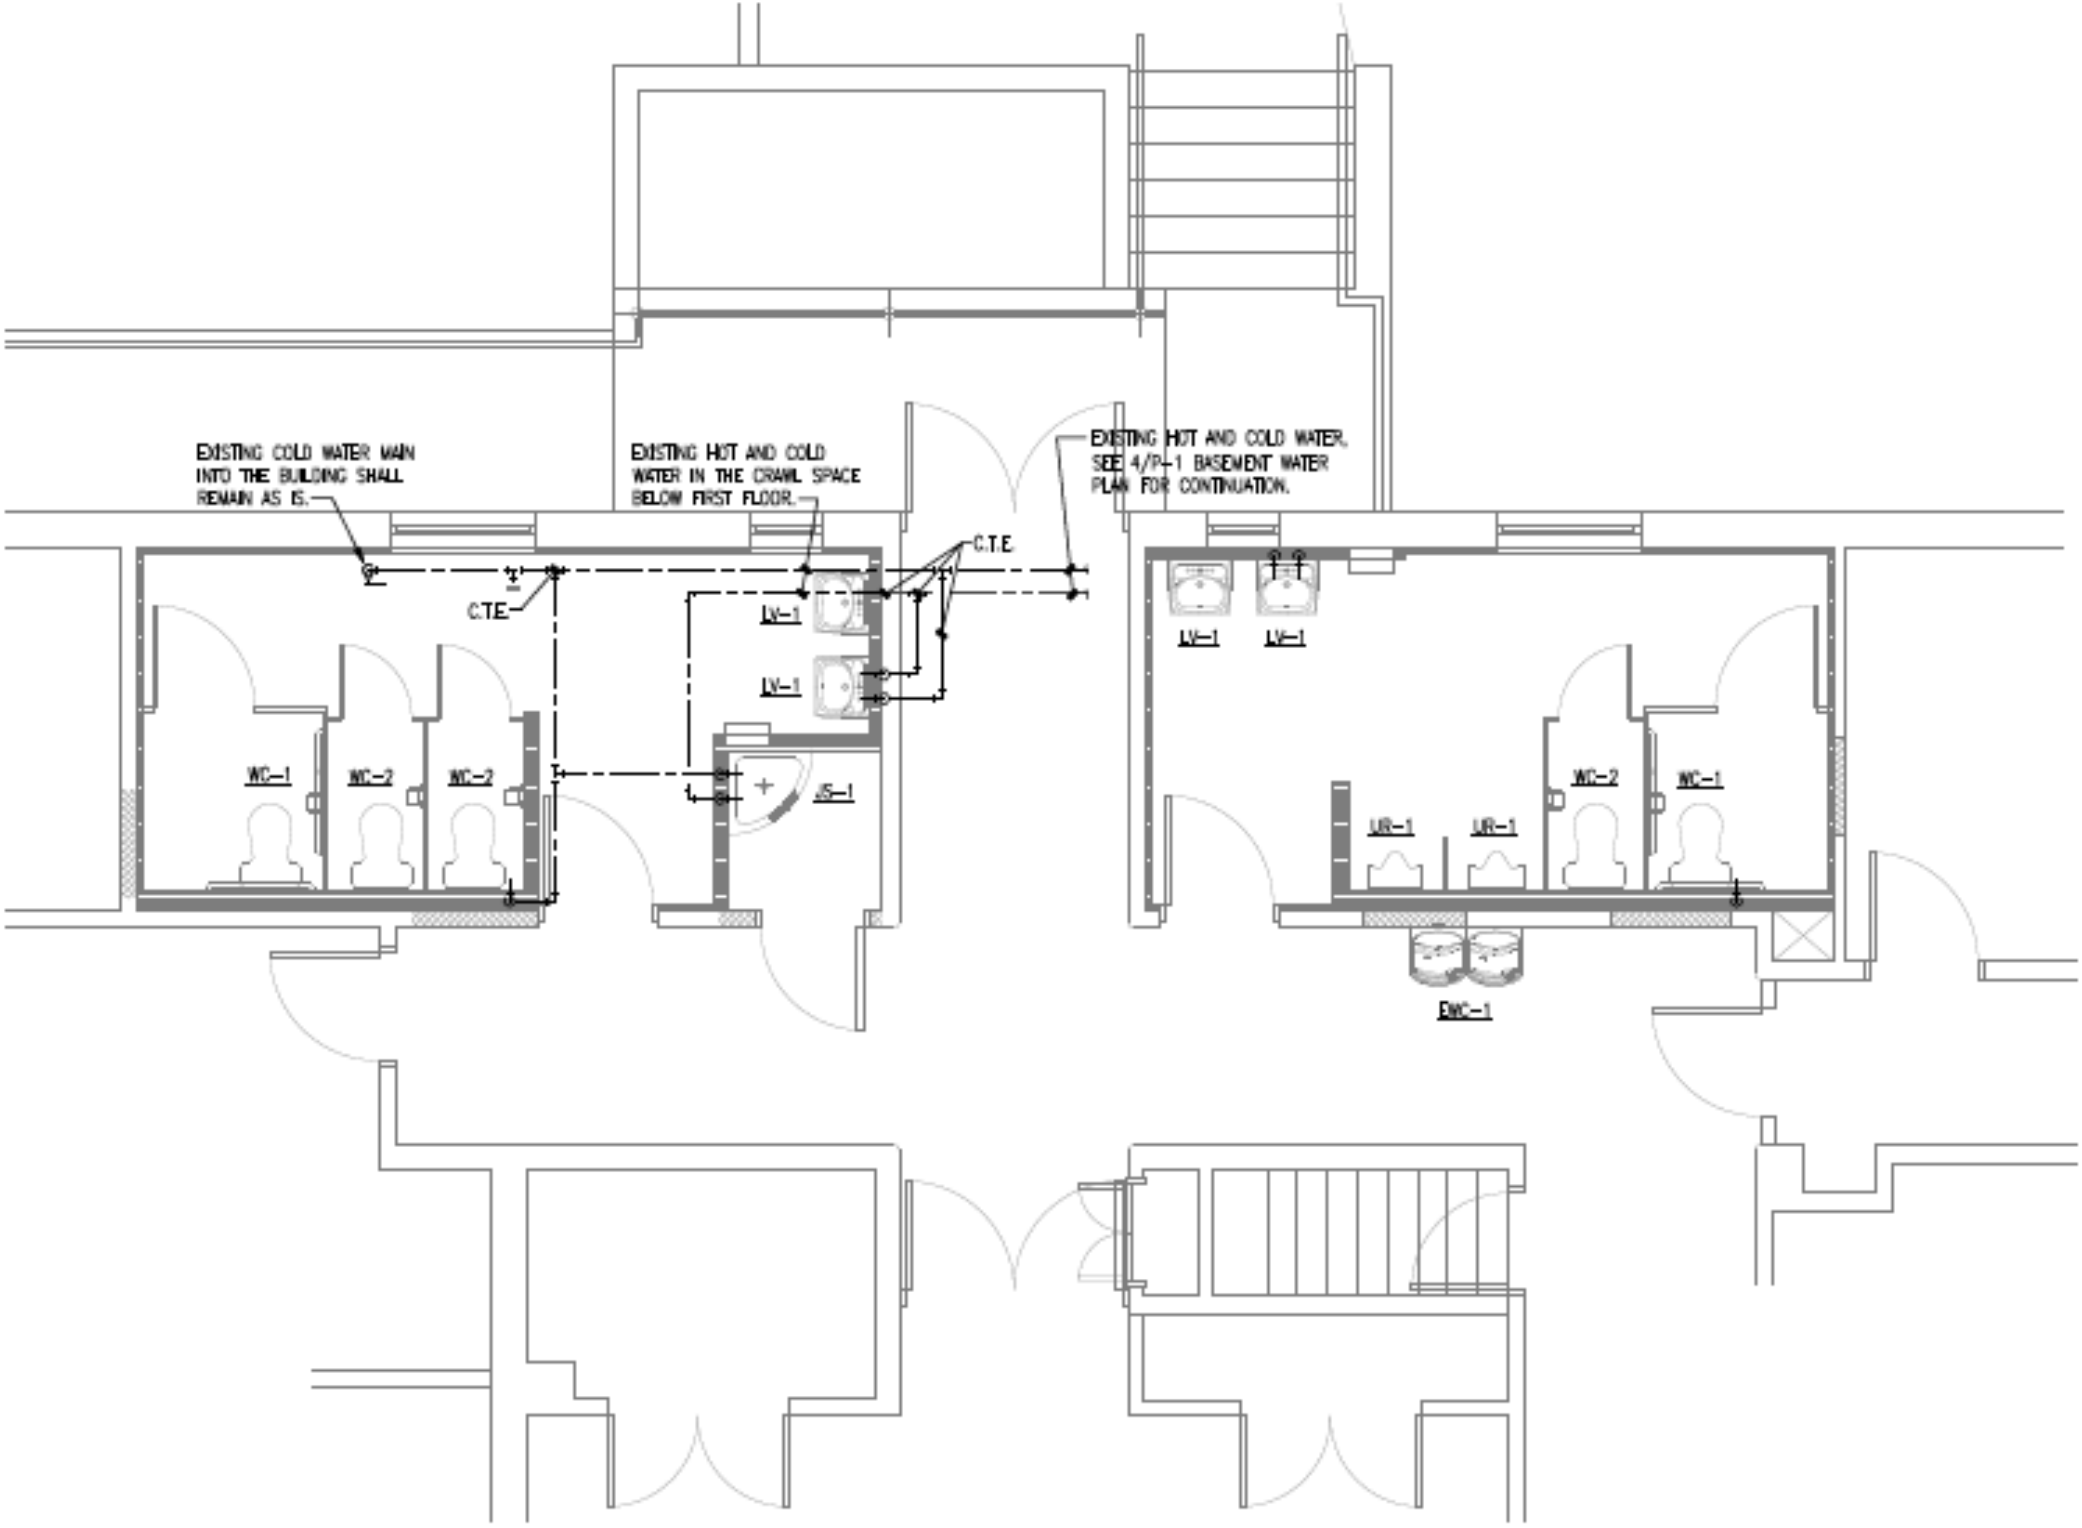
EXISTING COLD WATER MAIN INTO THE BUILDING SHALL REMAIN AS IS.
EXISTING HOT AND COLD WATER IN THE CRAWL SPACE BELOW FIRST FLOOR.
EXISTING HOT AND COLD WATER, SEE 4/P-1 BASEMENT WATER PLAN FOR CONTINUATION.
C.T.E.
C.T.E.
C.T.E.
LV-1
LV-1
LV-1
LV-1
WC-1
WC-2
WC-2
WC-2
WC-1
US-1
UR-1
UR-1
EWC-1